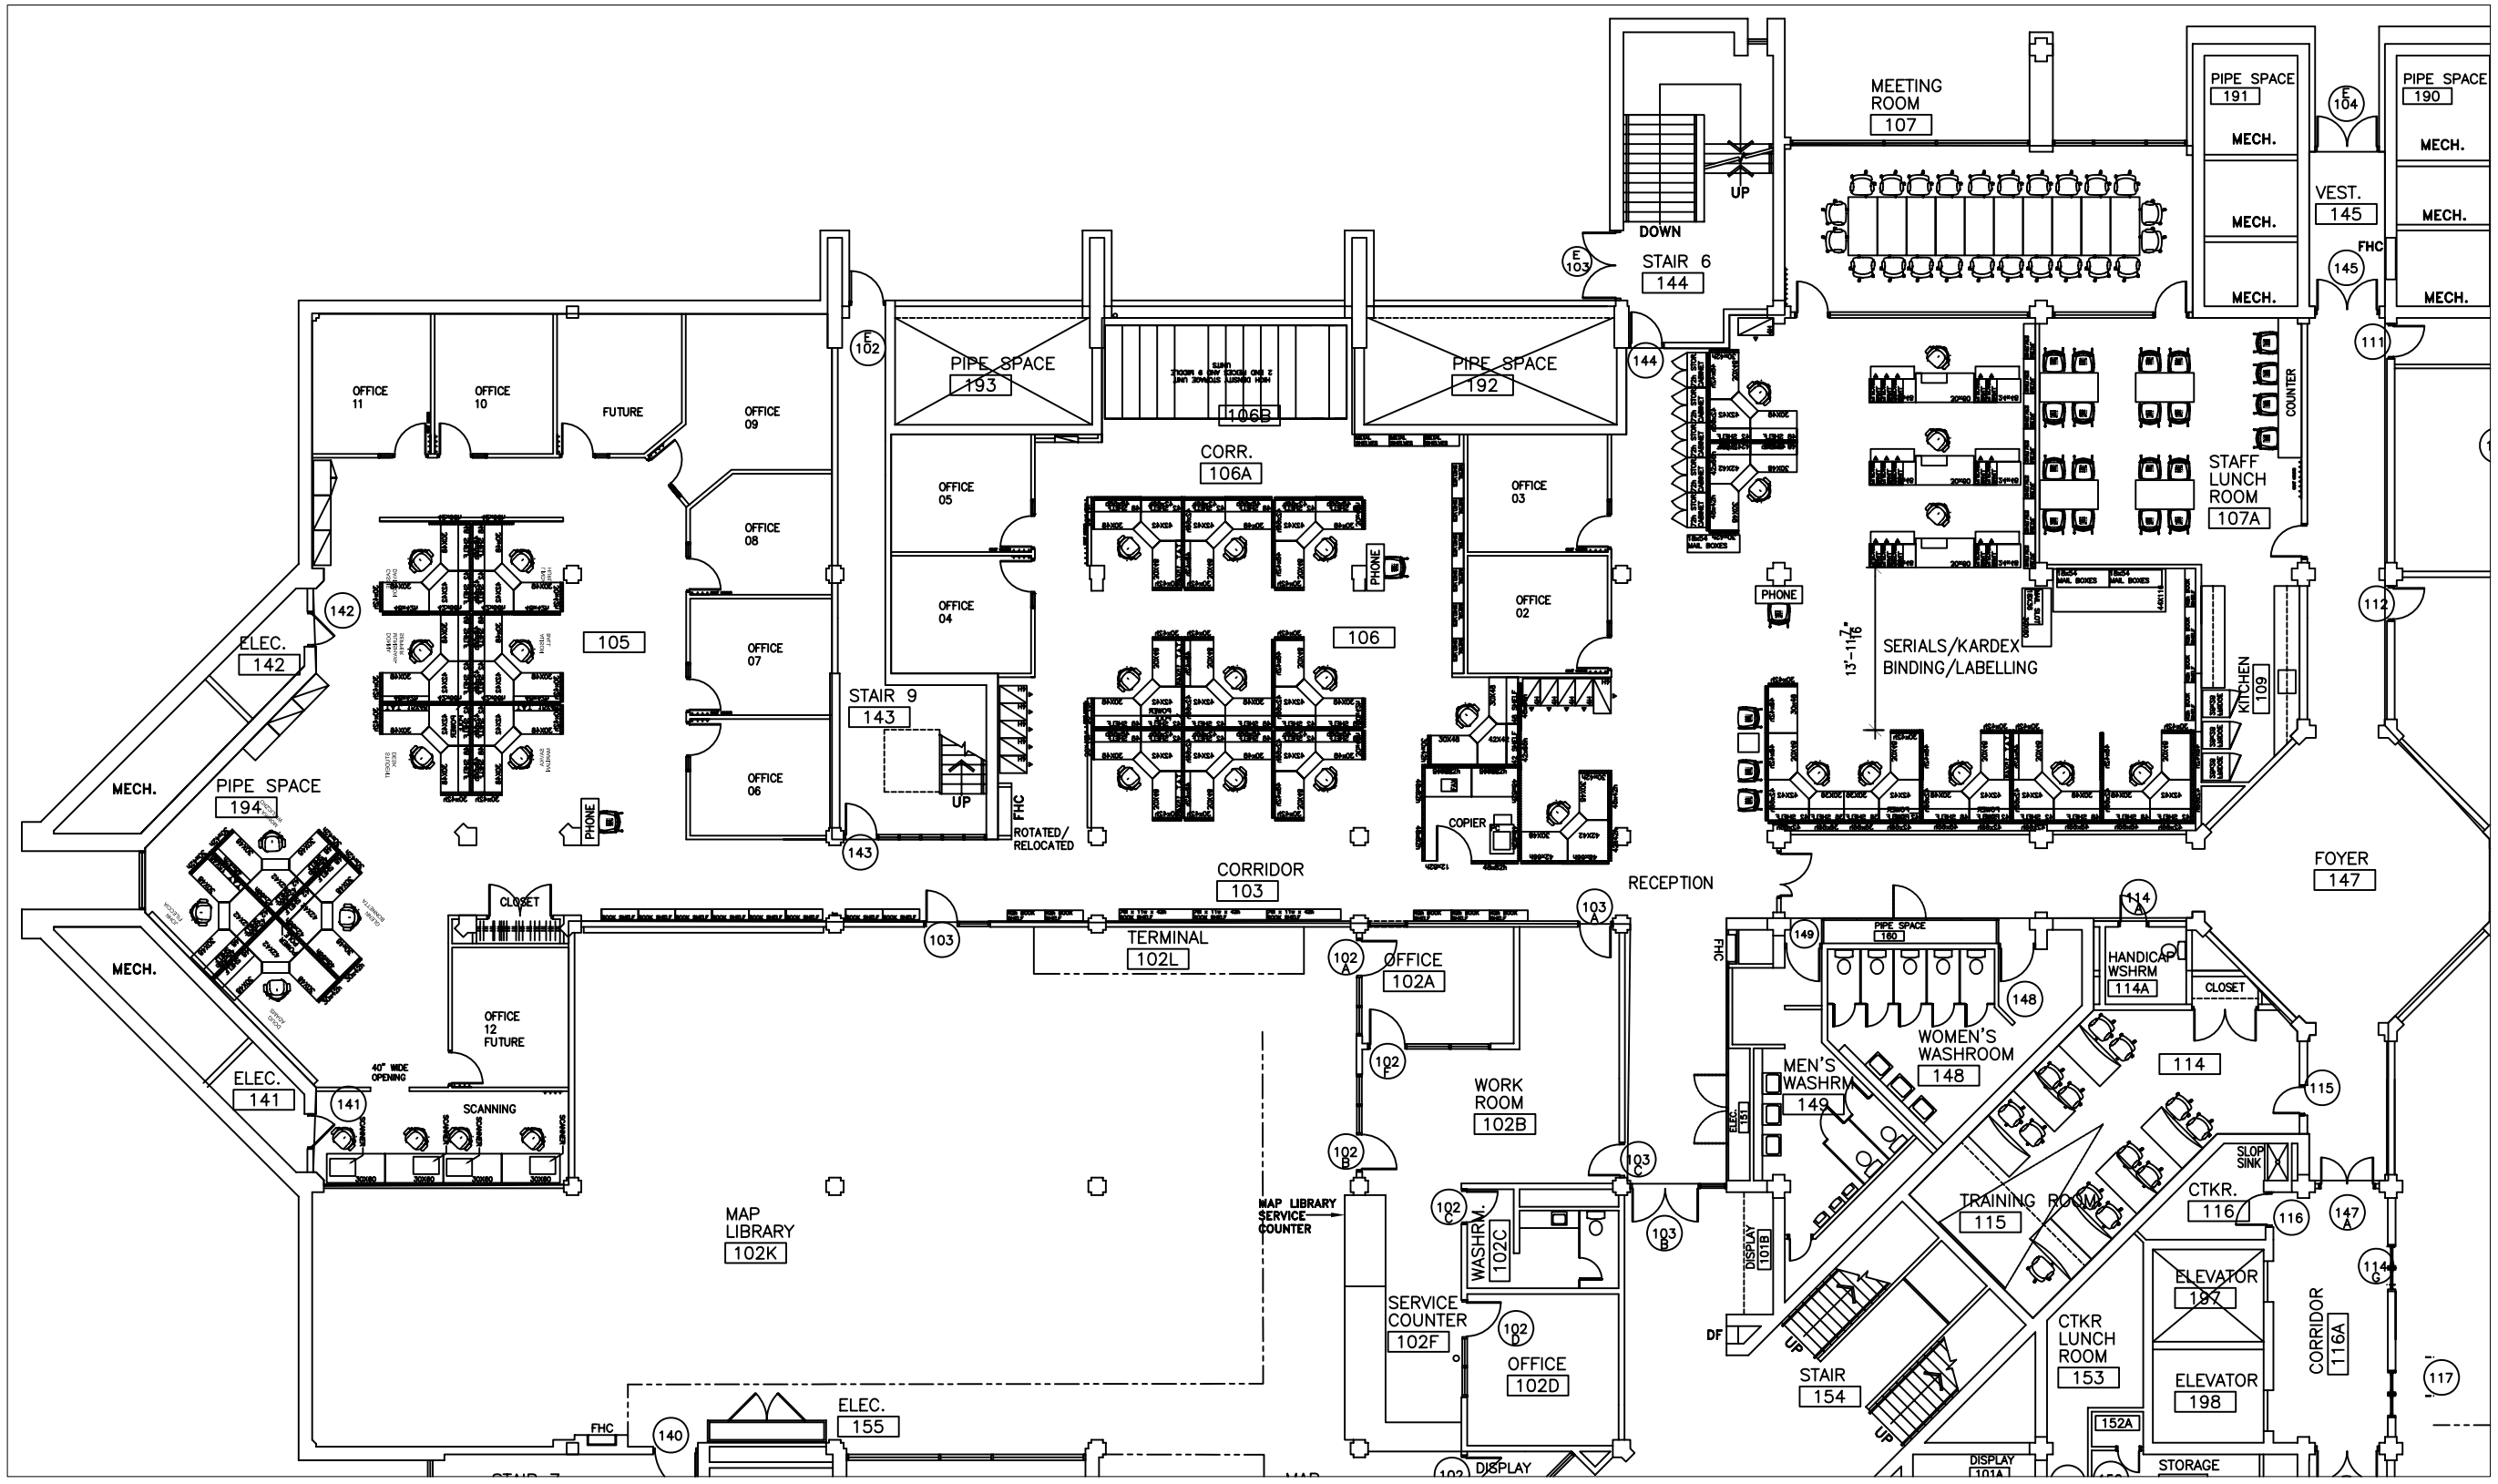

No.	DATE	DESCRIPTION	BY	CH	APP.
5					
4					
3					
2	7/05/08	ISSUED FOR CLIENT'S APPROVAL	LC.	LC.	
1	18/04/08	ISSUED FOR CLIENT REVIEW & APPROVAL	LM.	K.T.	R.M.

REVISIONS AND ISSUES

YORK UNIVERSITY

CAMPUS SERVICES & BUSINESS OPERATIONS
4700 KEELE ST.
TORONTO, ONTARIO, M3J 1P3

CONSULTANT:

BUILDING NAME & ADDRESS:

SCOTT LIBRARY
115 CAMPUS WALK

PROJECT TITLE:

1ST FLOOR RENOVATION

DRAWING TITLE:

PROPOSED LAYOUT
PRESENT

SCALE:		
AS NOTED		
DRAWN BY: LM.	CHECKED BY: LC.	APPROVED BY: LC.
DATE: APRIL 18, 2008		YORK SHEET No.: SK-1
LAST PLOT DATE:		